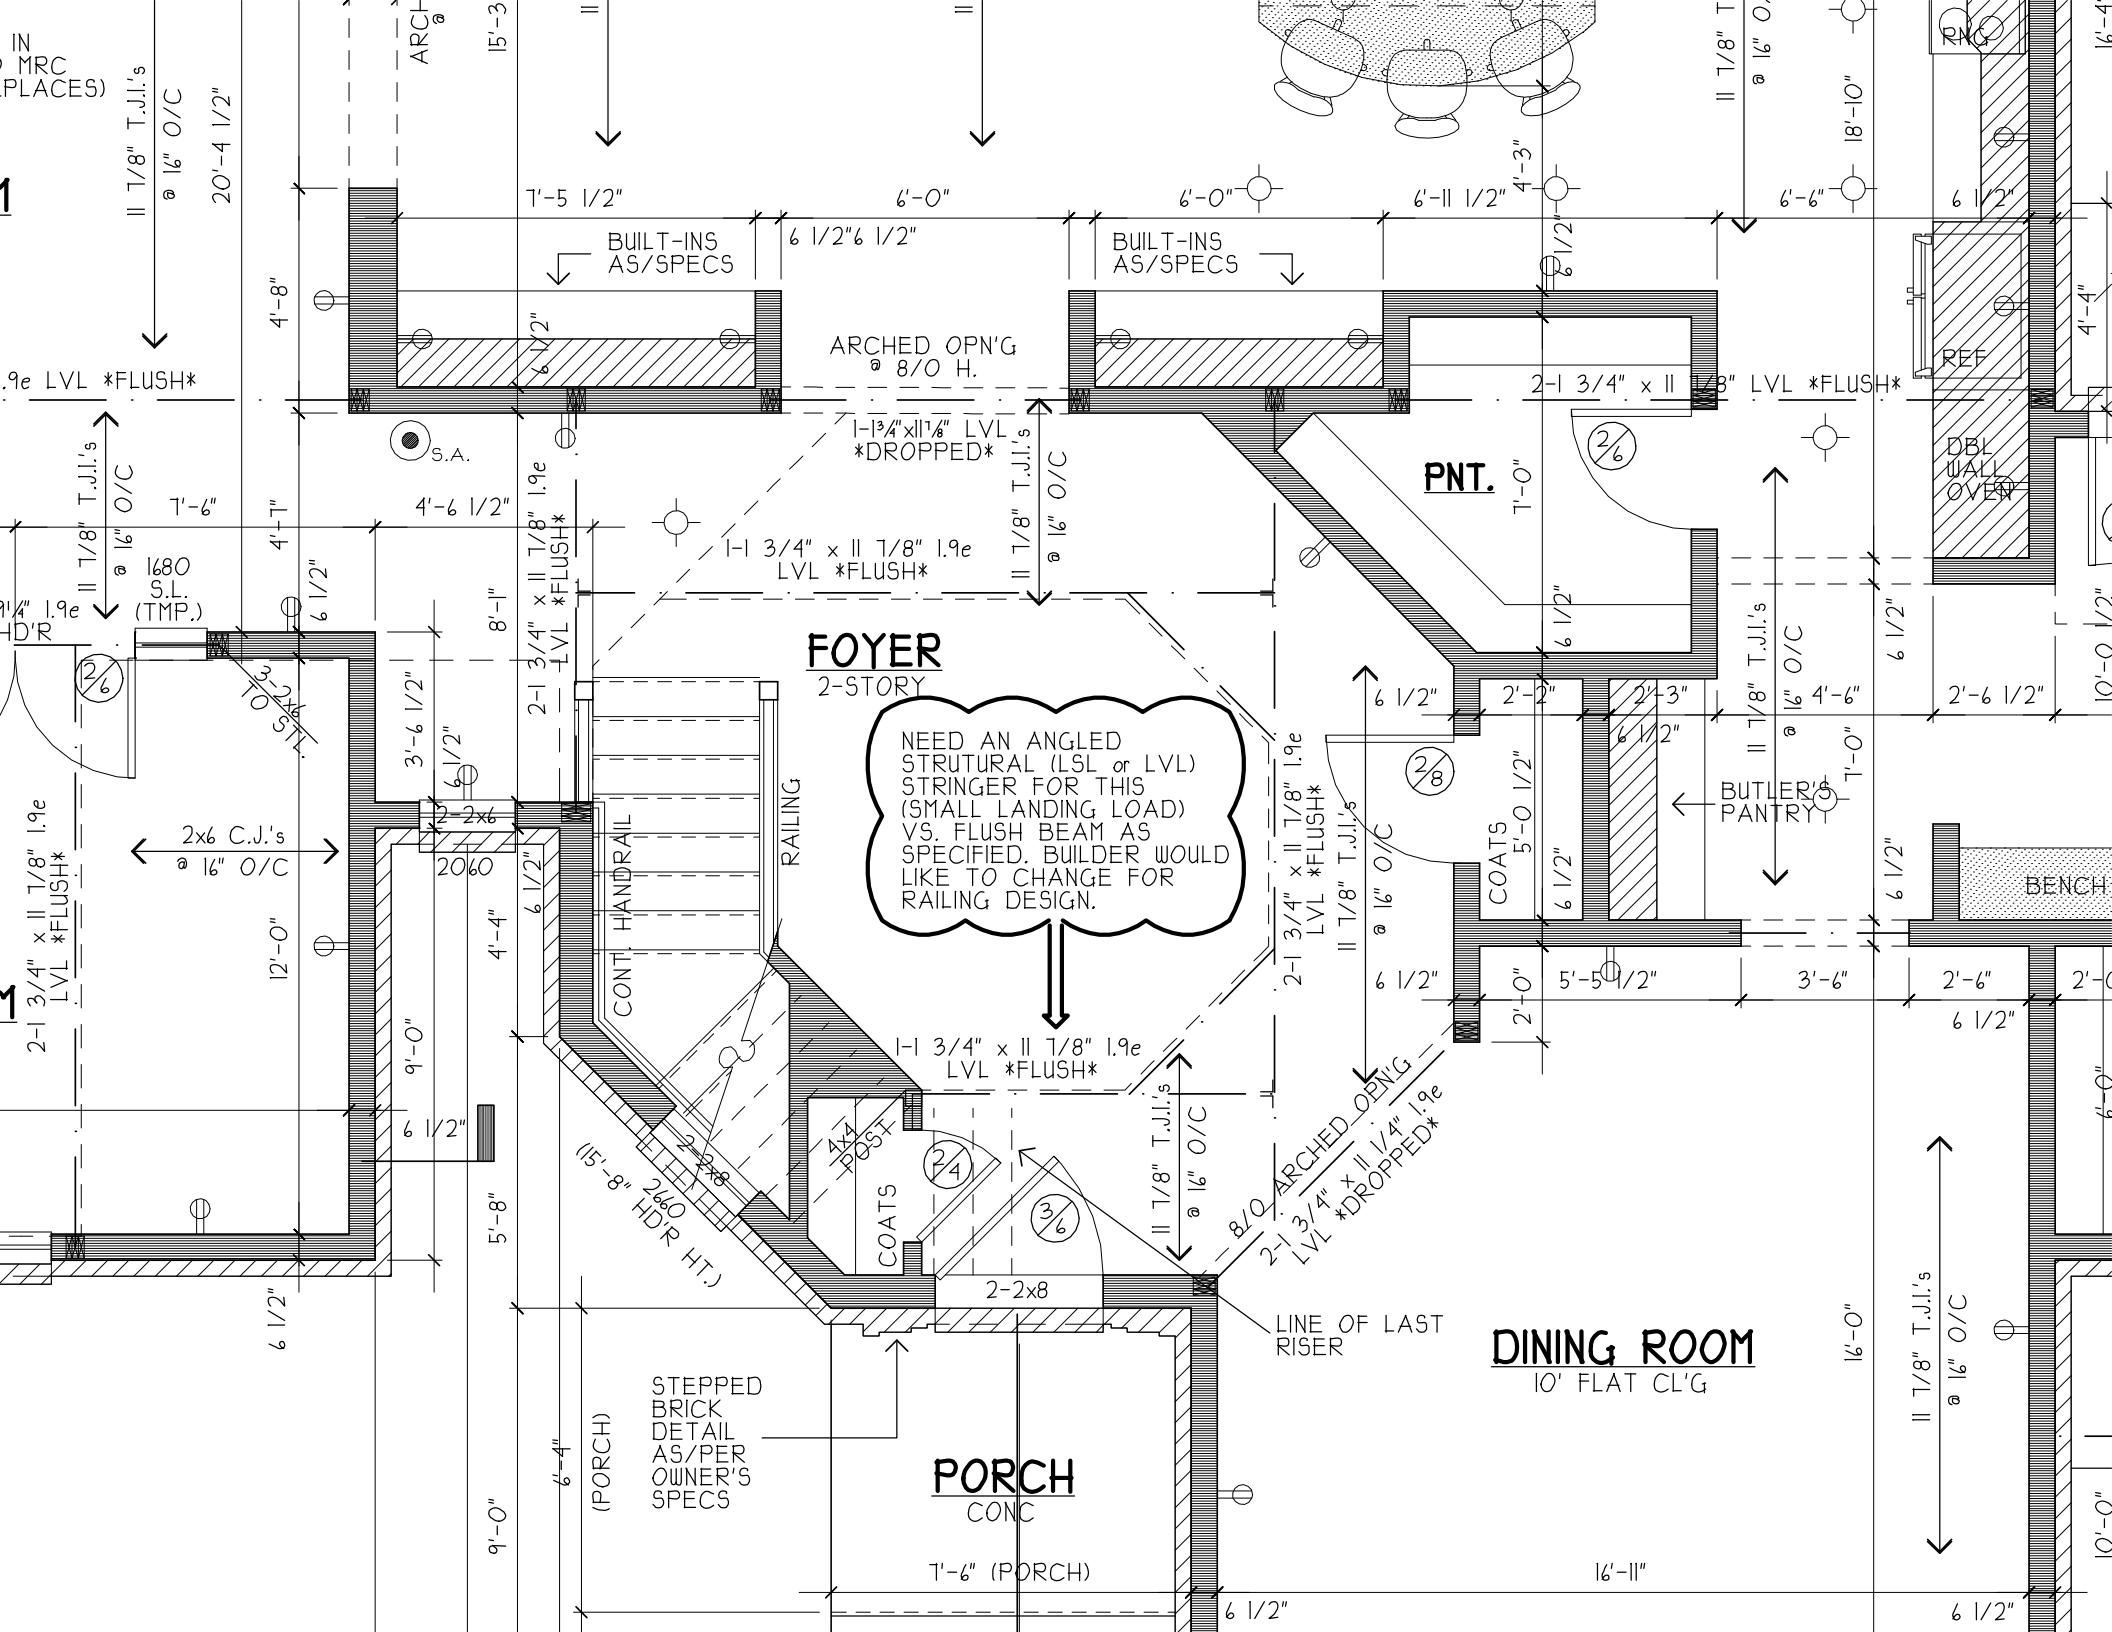

FOYER
2-STORY
PNT.
DINING ROOM
10' FLAT CL'G
PORCH
CONC
NEED AN ANGLED STRUTURAL (LSL or LVL) STRINGER FOR THIS (SMALL LANDING LOAD) VS. FLUSH BEAM AS SPECIFIED. BUILDER WOULD LIKE TO CHANGE FOR RAILING DESIGN.
BUILT-INS AS/SPECS
ARCHED OPN'G @ 8/0 H.
1-1 3/4" x 11 7/8" 1.9e LVL *FLUSH*
2-1 3/4" x 11 7/8" LVL *FLUSH*
1-1¾"x11⅞" LVL *DROPPED*
2-1 3/4" x 11 7/8" 1.9e LVL *FLUSH*
2x6 C.J.'s @ 16" O/C
2-2x6
2060
2-2x8
2660 (15'-8" HD'R HT.)
4x4 POST
COATS
RAILING
CONT. HANDRAIL
BUTLER'S PANTRY
BENCH
REF
DBL WALL OVEN
RNG
LINE OF LAST RISER
STEPPED BRICK DETAIL AS/PER OWNER'S SPECS
8/0 ARCHED OPN'G
2-1 3/4" x 11 1/4" 1.9e LVL *DROPPED*
1680 S.L. (TMP.)
3-2x6 TO STL.
S.A.
7'-5 1/2"
6'-0"
6'-11 1/2"
6'-6"
7'-6"
4'-6 1/2"
2'-2"
2'-3"
4'-6"
2'-6 1/2"
5'-5 1/2"
3'-6"
2'-6"
7'-6" (PORCH)
16'-11"