SCALE 1/4 = 1'0"
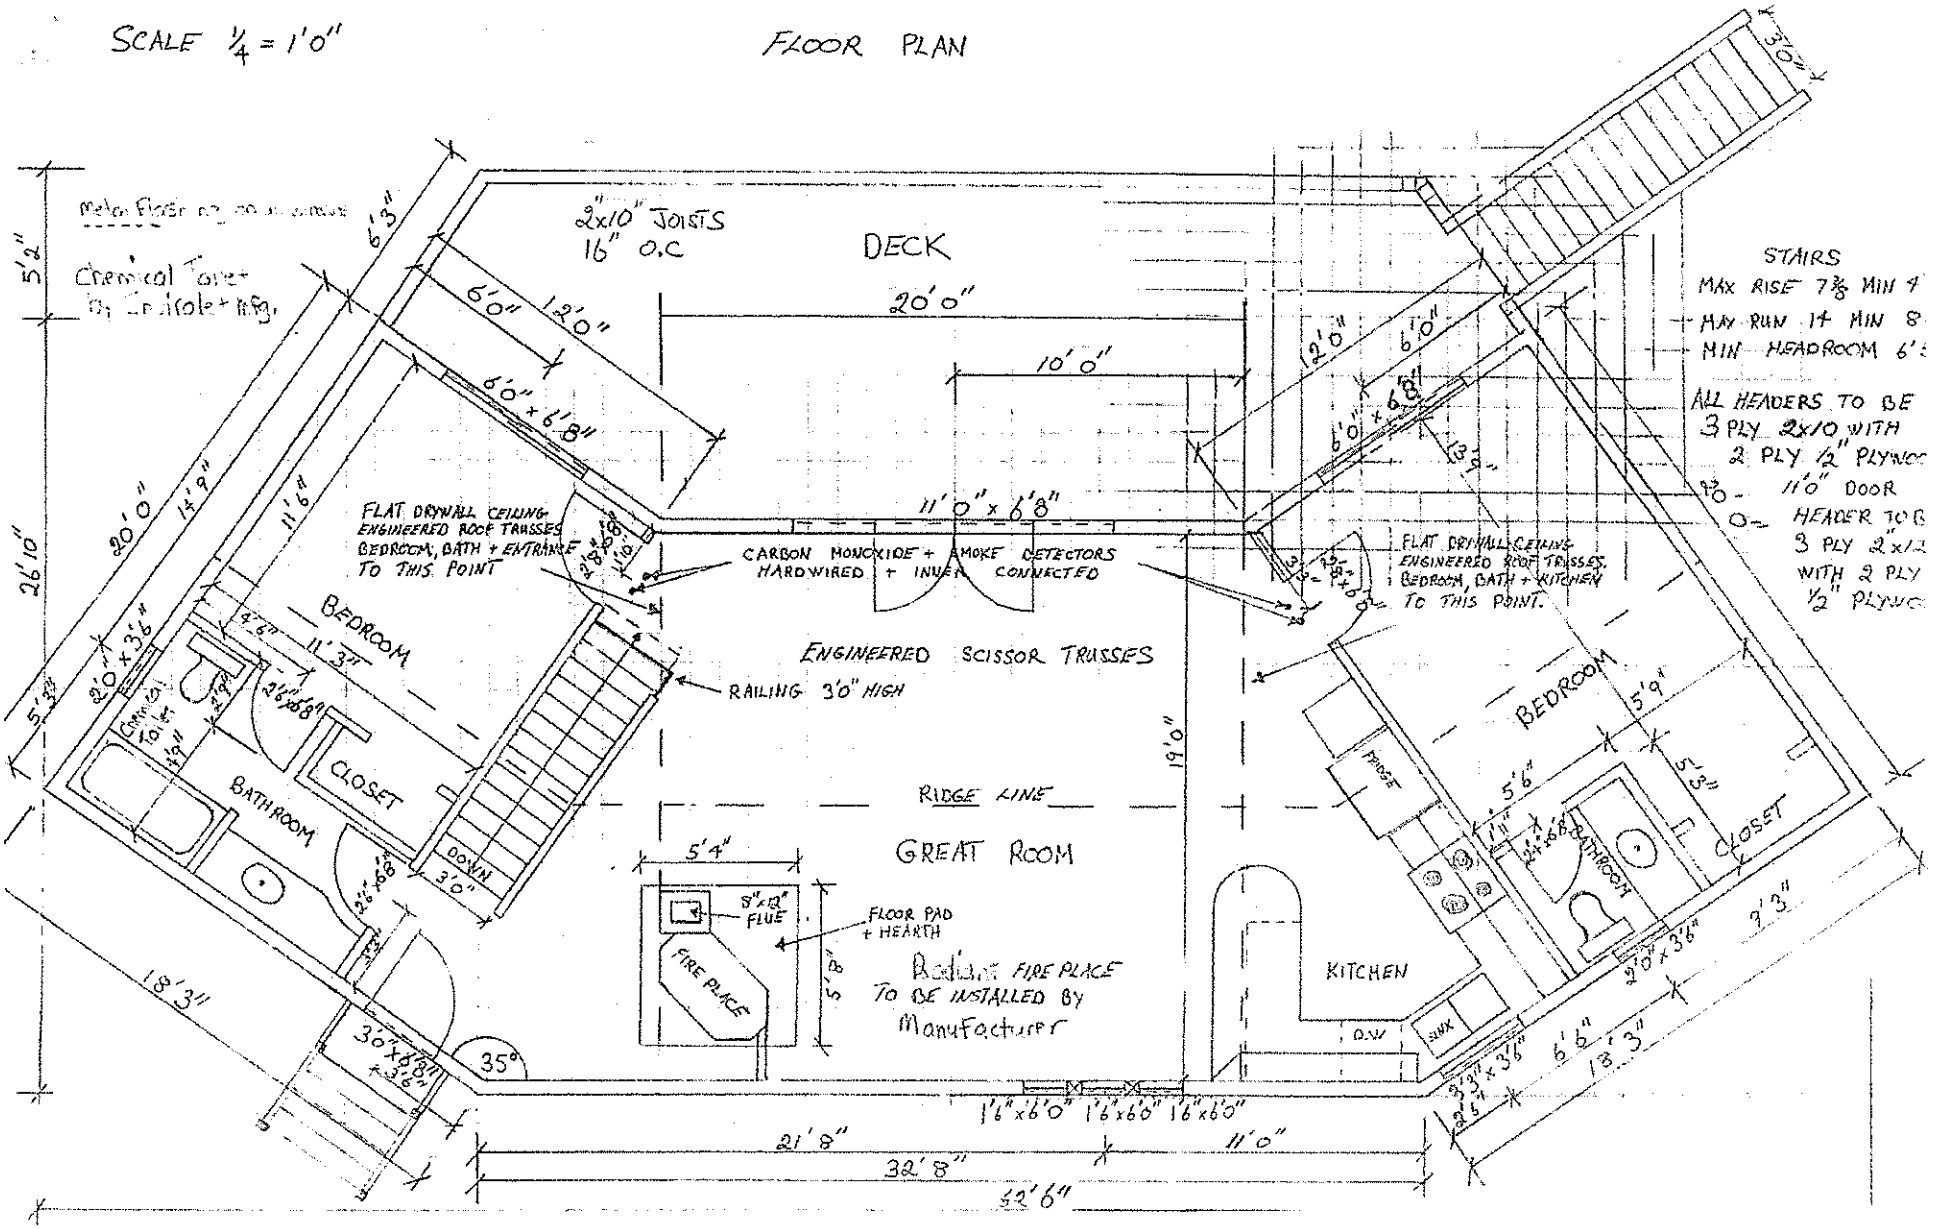
FLOOR PLAN