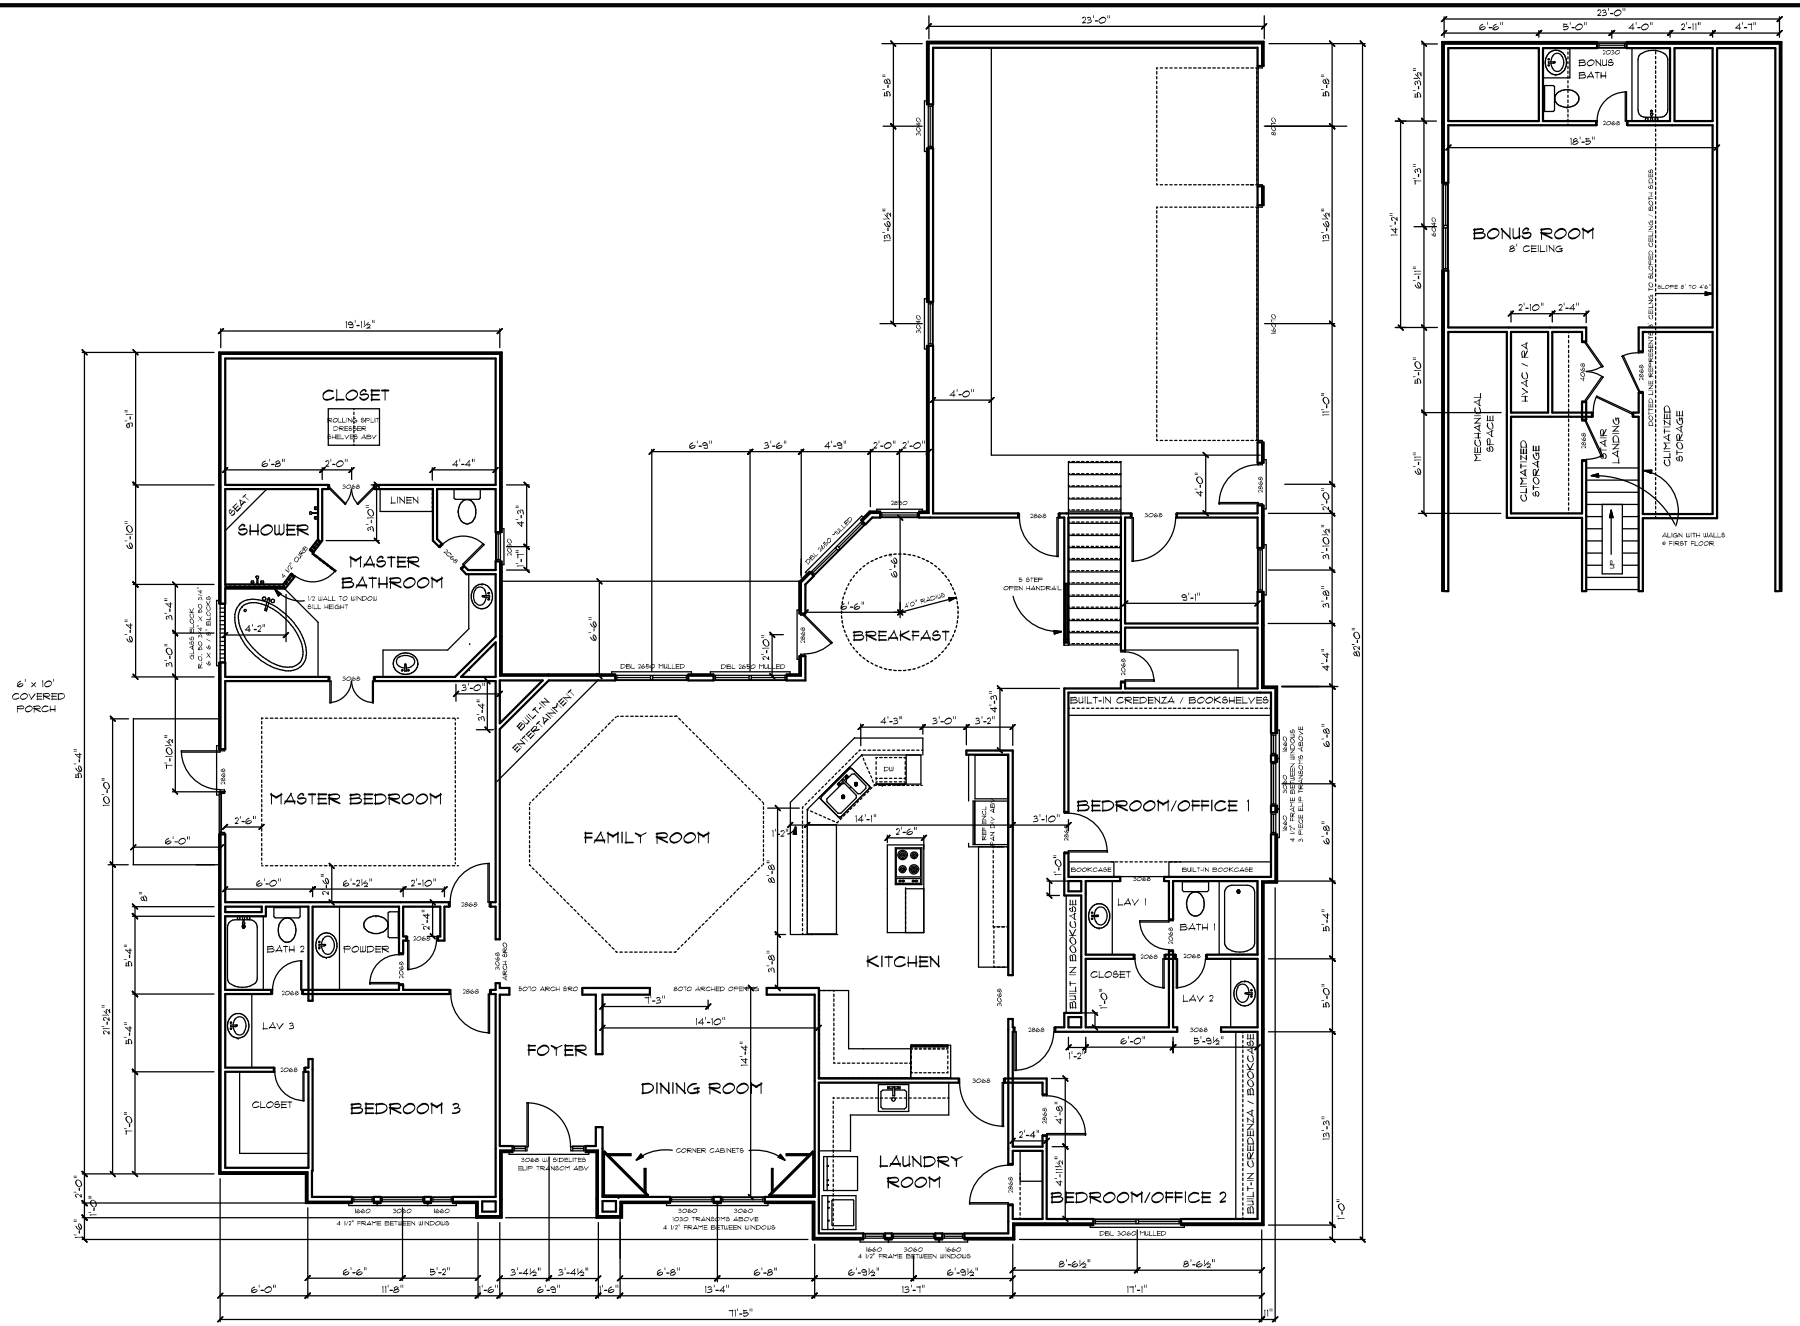

BROTHERS CUSTOM WORK, INC.
JOHN & BEV LUTHER
O 979-532-2250
HOUSTON 281-831-8758
POB 249
HUNGERFORD, TX
F 979-532-2229
JNBLuther@yahoo.com
www.brotherscustomworks.com

CHARLES and LINDA BUTCHER RESIDENCE
LASATA SUBDIVISION
LOT 4 / BLK 3
NEW GULF, TEXAS

FLOOR PLAN

JOB: BUTCHER
DATE: 4/20/06
SCALE: 1/4" = 1'
DRAWN: JUL
SHEET:
A - 4