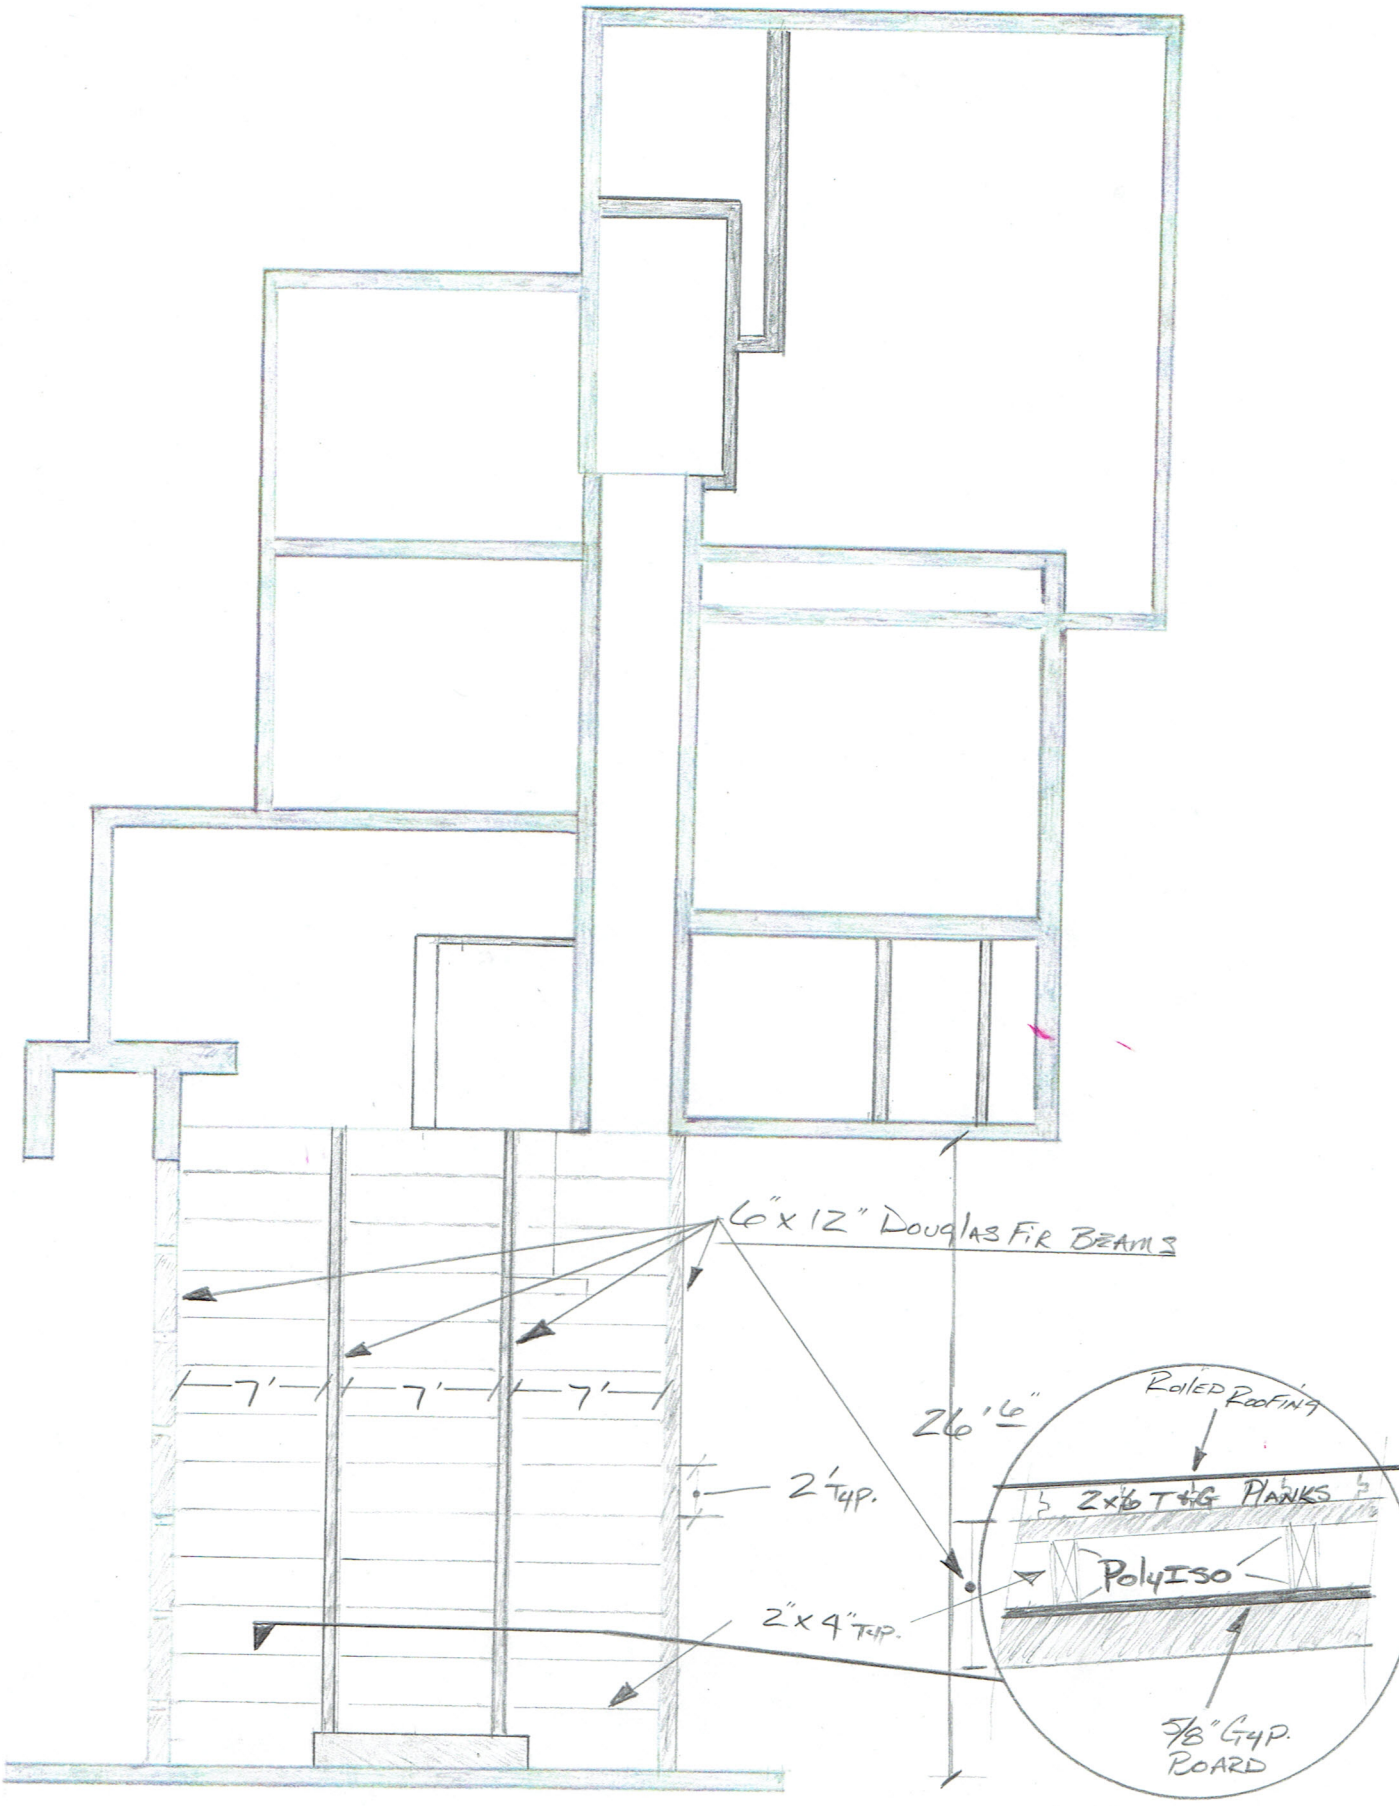
6"x 12" Douglas Fir Beams
7'
7'
7'
26'6"
2' Typ.
2"x 4" Typ.
Rolled Roofing
2x6 T+G Planks
PolyIso
5/8" Gyp. Board